




Key:-

- Road Closure Proposed 24hrs
- B- Road Diversion Route
- U- Road Diversion Route

© Crown copyright
and database rights
2024. Ordnance
Survey 100019340

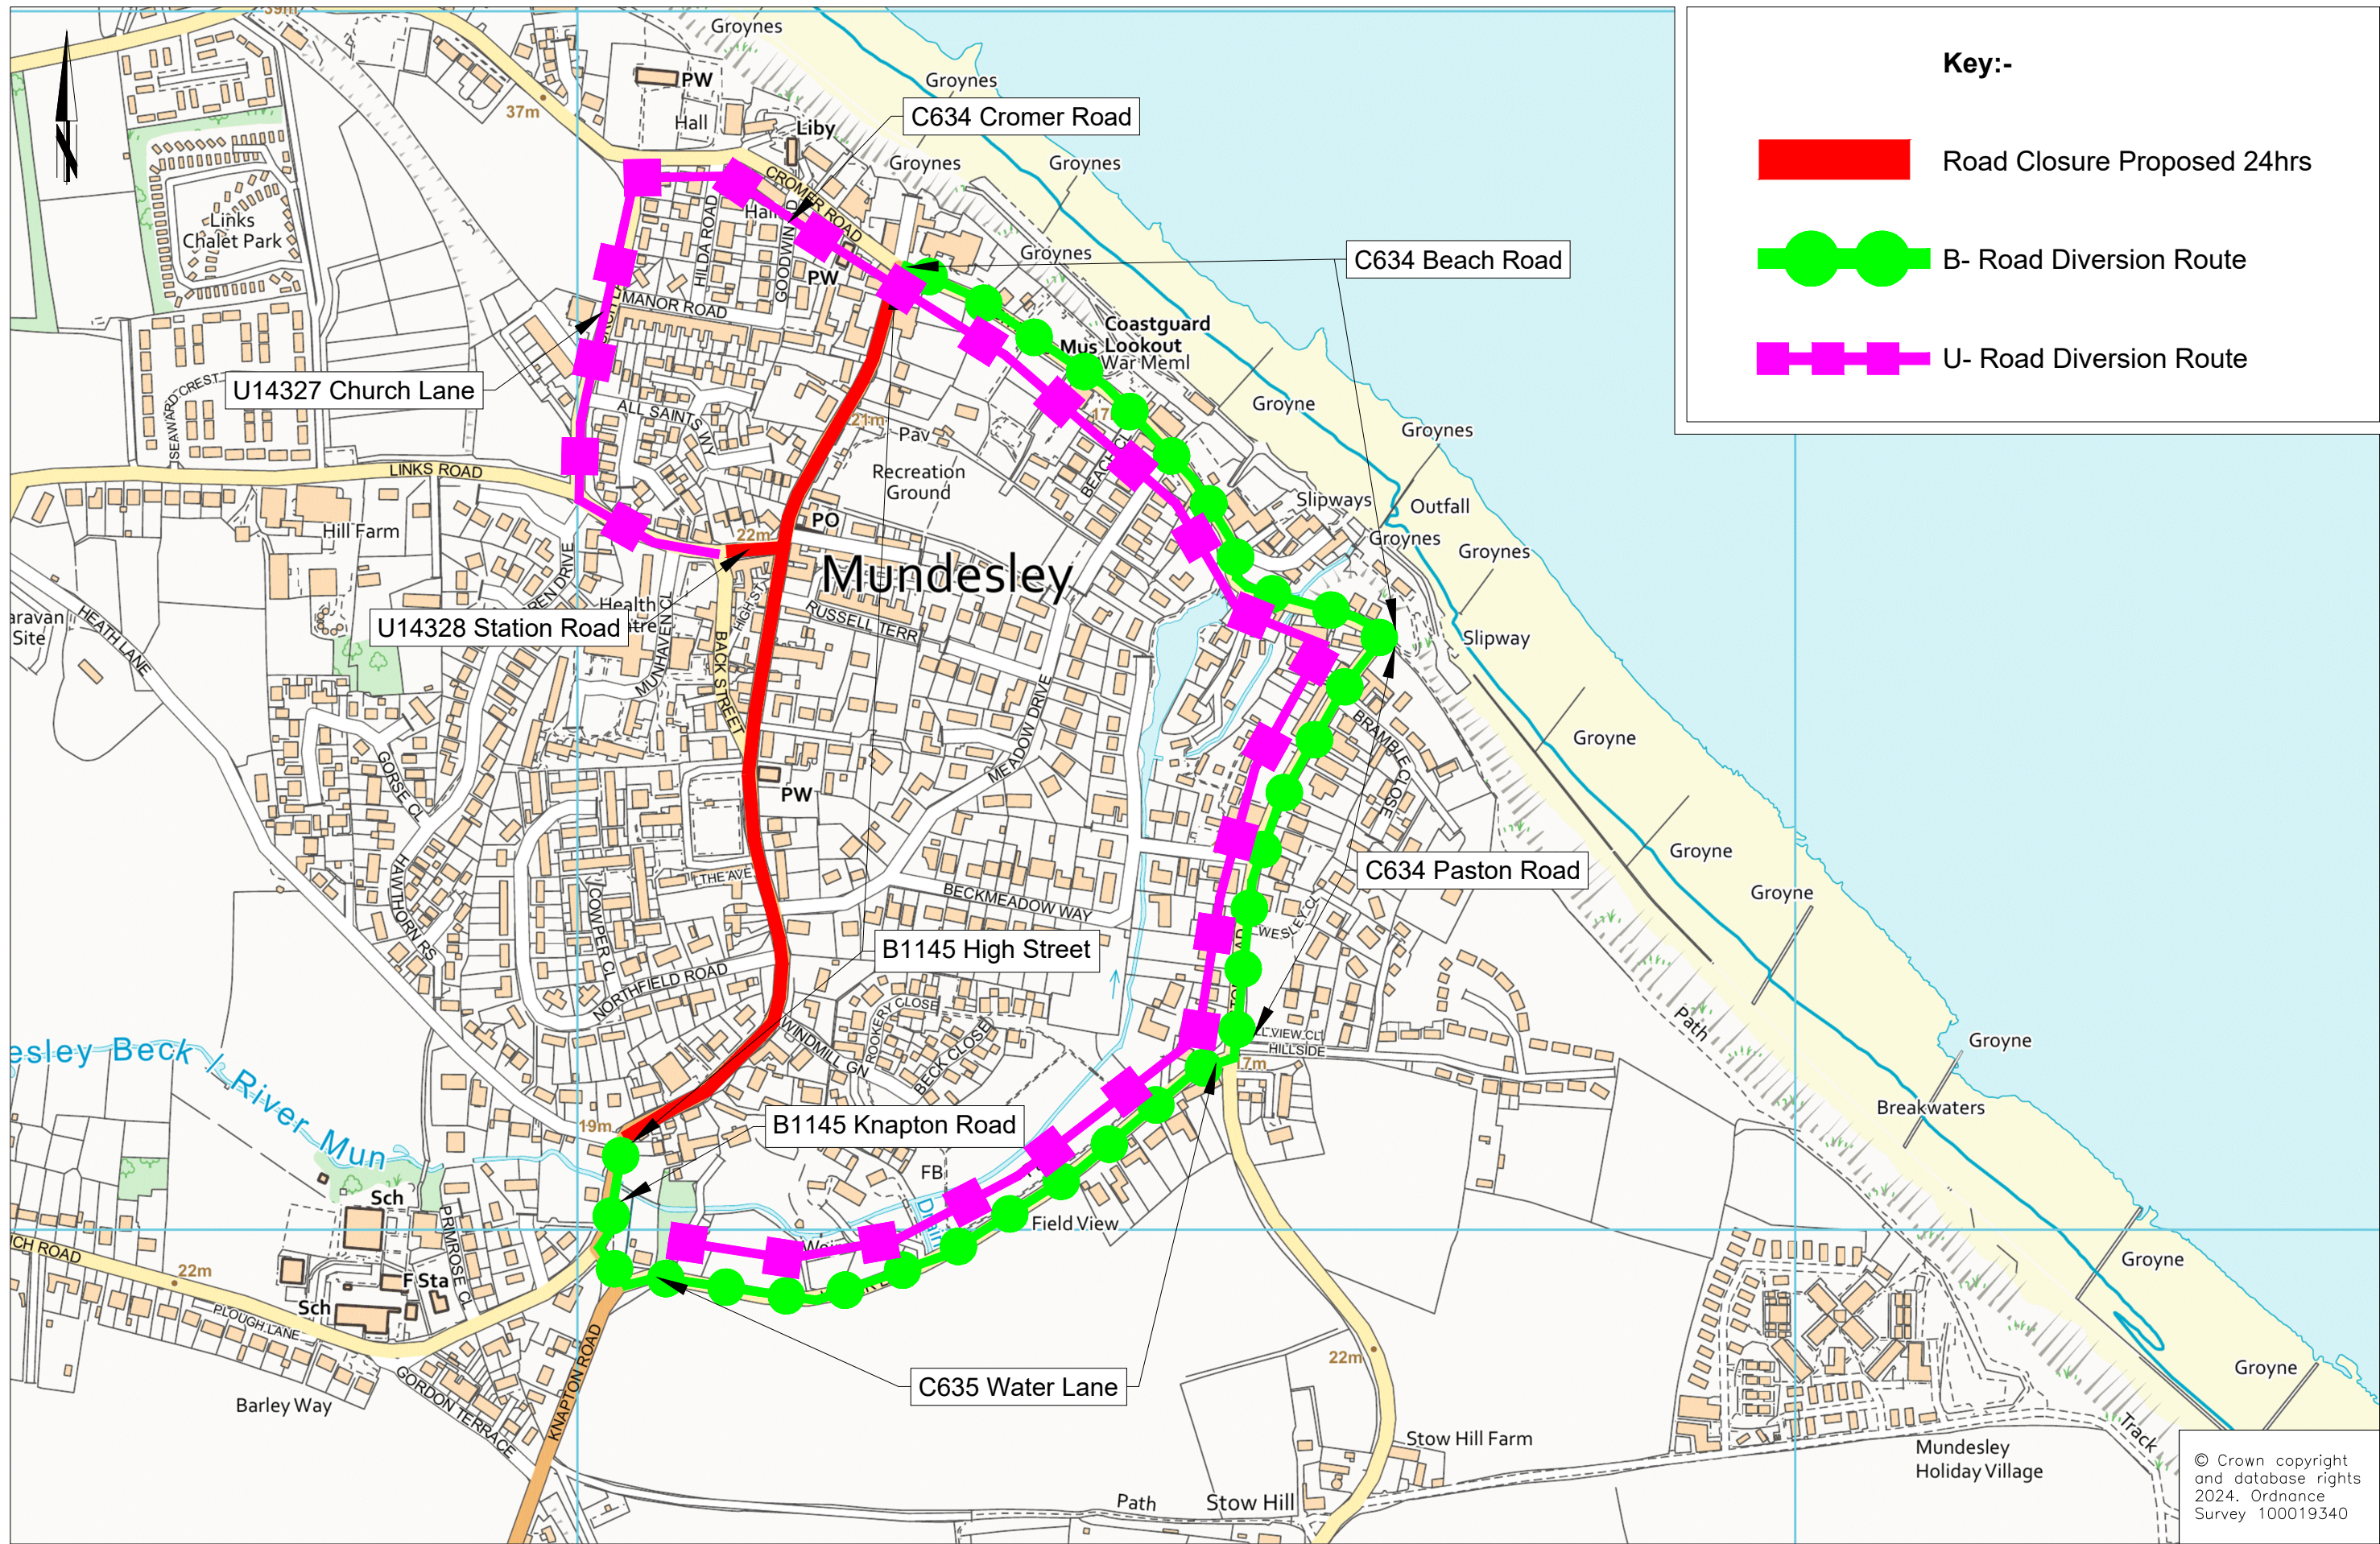

Grahame Bygrave
Director of Highways, Transport & Waste
Norfolk County Council
County Hall
Martineau Lane
Norwich NR1 2DH

DRAWING TITLE
Road Closure & Diversion Plan

REV.	DESCRIPTION	DRAWN BY	CHECKED	DATE

Drawing Status: **FOR TARGET PRICE ONLY**

SURVEYED BY	INITIALS	DATE	DRAWING No.
DESIGNED BY	-	-	PMB918-HD-0100-003
DRAWN BY	MO	07/24	PROJECT TITLE
CHECKED BY	RH	09/24	B1159 High Street Surfacing Works
			SCALE
			1:500 @A3
			FILE No.
			PMB918